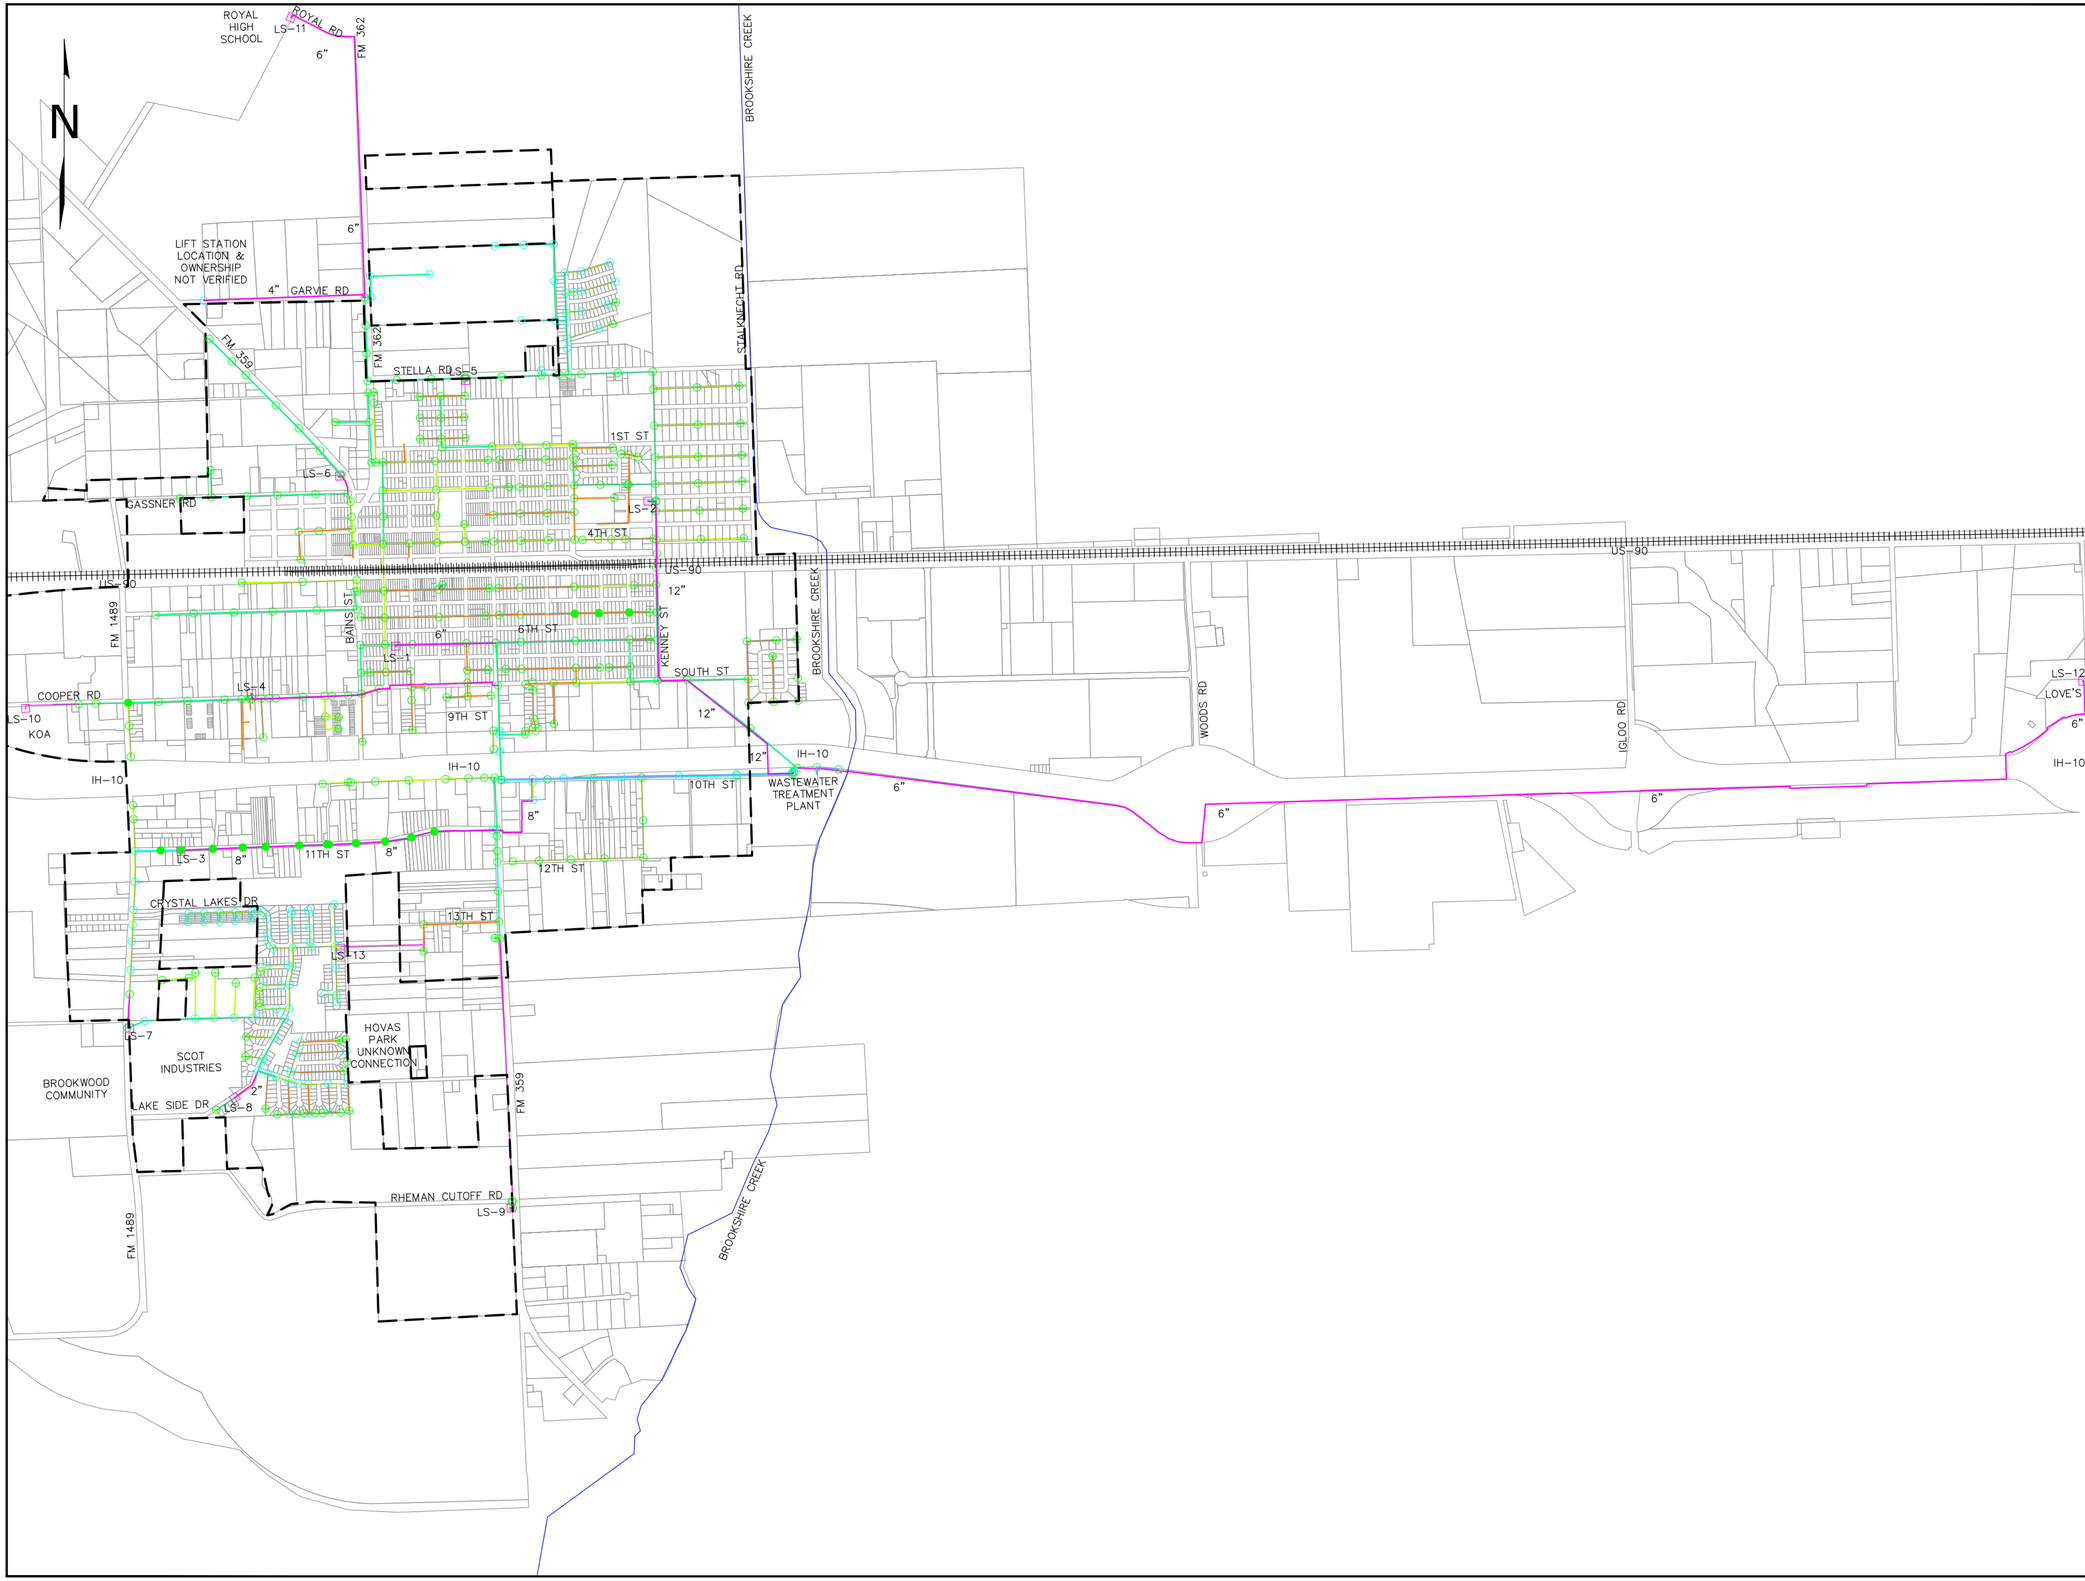

NOTES:
1. SEWER LINE LOCATIONS ARE APPROXIMATE.
2. PARCEL LINES ARE FROM THE TEXAS GEOGRAPHIC INFORMATION OFFICE DATA HUB AND ARE NOT INTENDED FOR SURVEYING PURPOSES.

LEGEND:

SS.	SANITARY SEWER
DIA.	DIAMETER
	SS. FORCE MAIN
	GRAVITY SS. 4 INCH DIA.
	GRAVITY SS. 6 INCH DIA.
	GRAVITY SS. 8 INCH DIA.
	GRAVITY SS. 10 INCH DIA.
	GRAVITY SS. 12 INCH DIA.
	GRAVITY SS. 18 INCH DIA.
	LIFT STATION
	MANHOLE BRICK
	MANHOLE REFURBISHED
	MANHOLE CONCRETE
	CLEAN-OUT
	CAP
	SURFACE WATER
	APPROXIMATE PARCEL BOUNDARIES
	RAILROAD
	BMWD BOUNDARY

DRAFT

NO.	DATE	REVISIONS	APP.

Weishuhn Engineering, Inc.
1008 Live Oak St, PO BOX 358
Columbus, Texas 78934
(979) 732-6997 Phone
www.wei-eng.com
R.F. # 66

ASSET MANAGEMENT
BROOKSHIRE MUNICIPAL WATER DISTRICT
BROOKSHIRE, TX 77423
WALLER COUNTY

SANITARY SEWER OVERALL MAP

DRAWN BY: Z.J.L.	JOB NO.:	24"x36"	1
DESIGNED BY: J.W.W.	DATE: 1/6/2025		
APPROVED BY: J.W.W.	SCALE: 1" = 1000'		

S:\Brookshire MWD\ASBUILTS\BMWD Sanitary Sewer Asbuilt map.dwg